



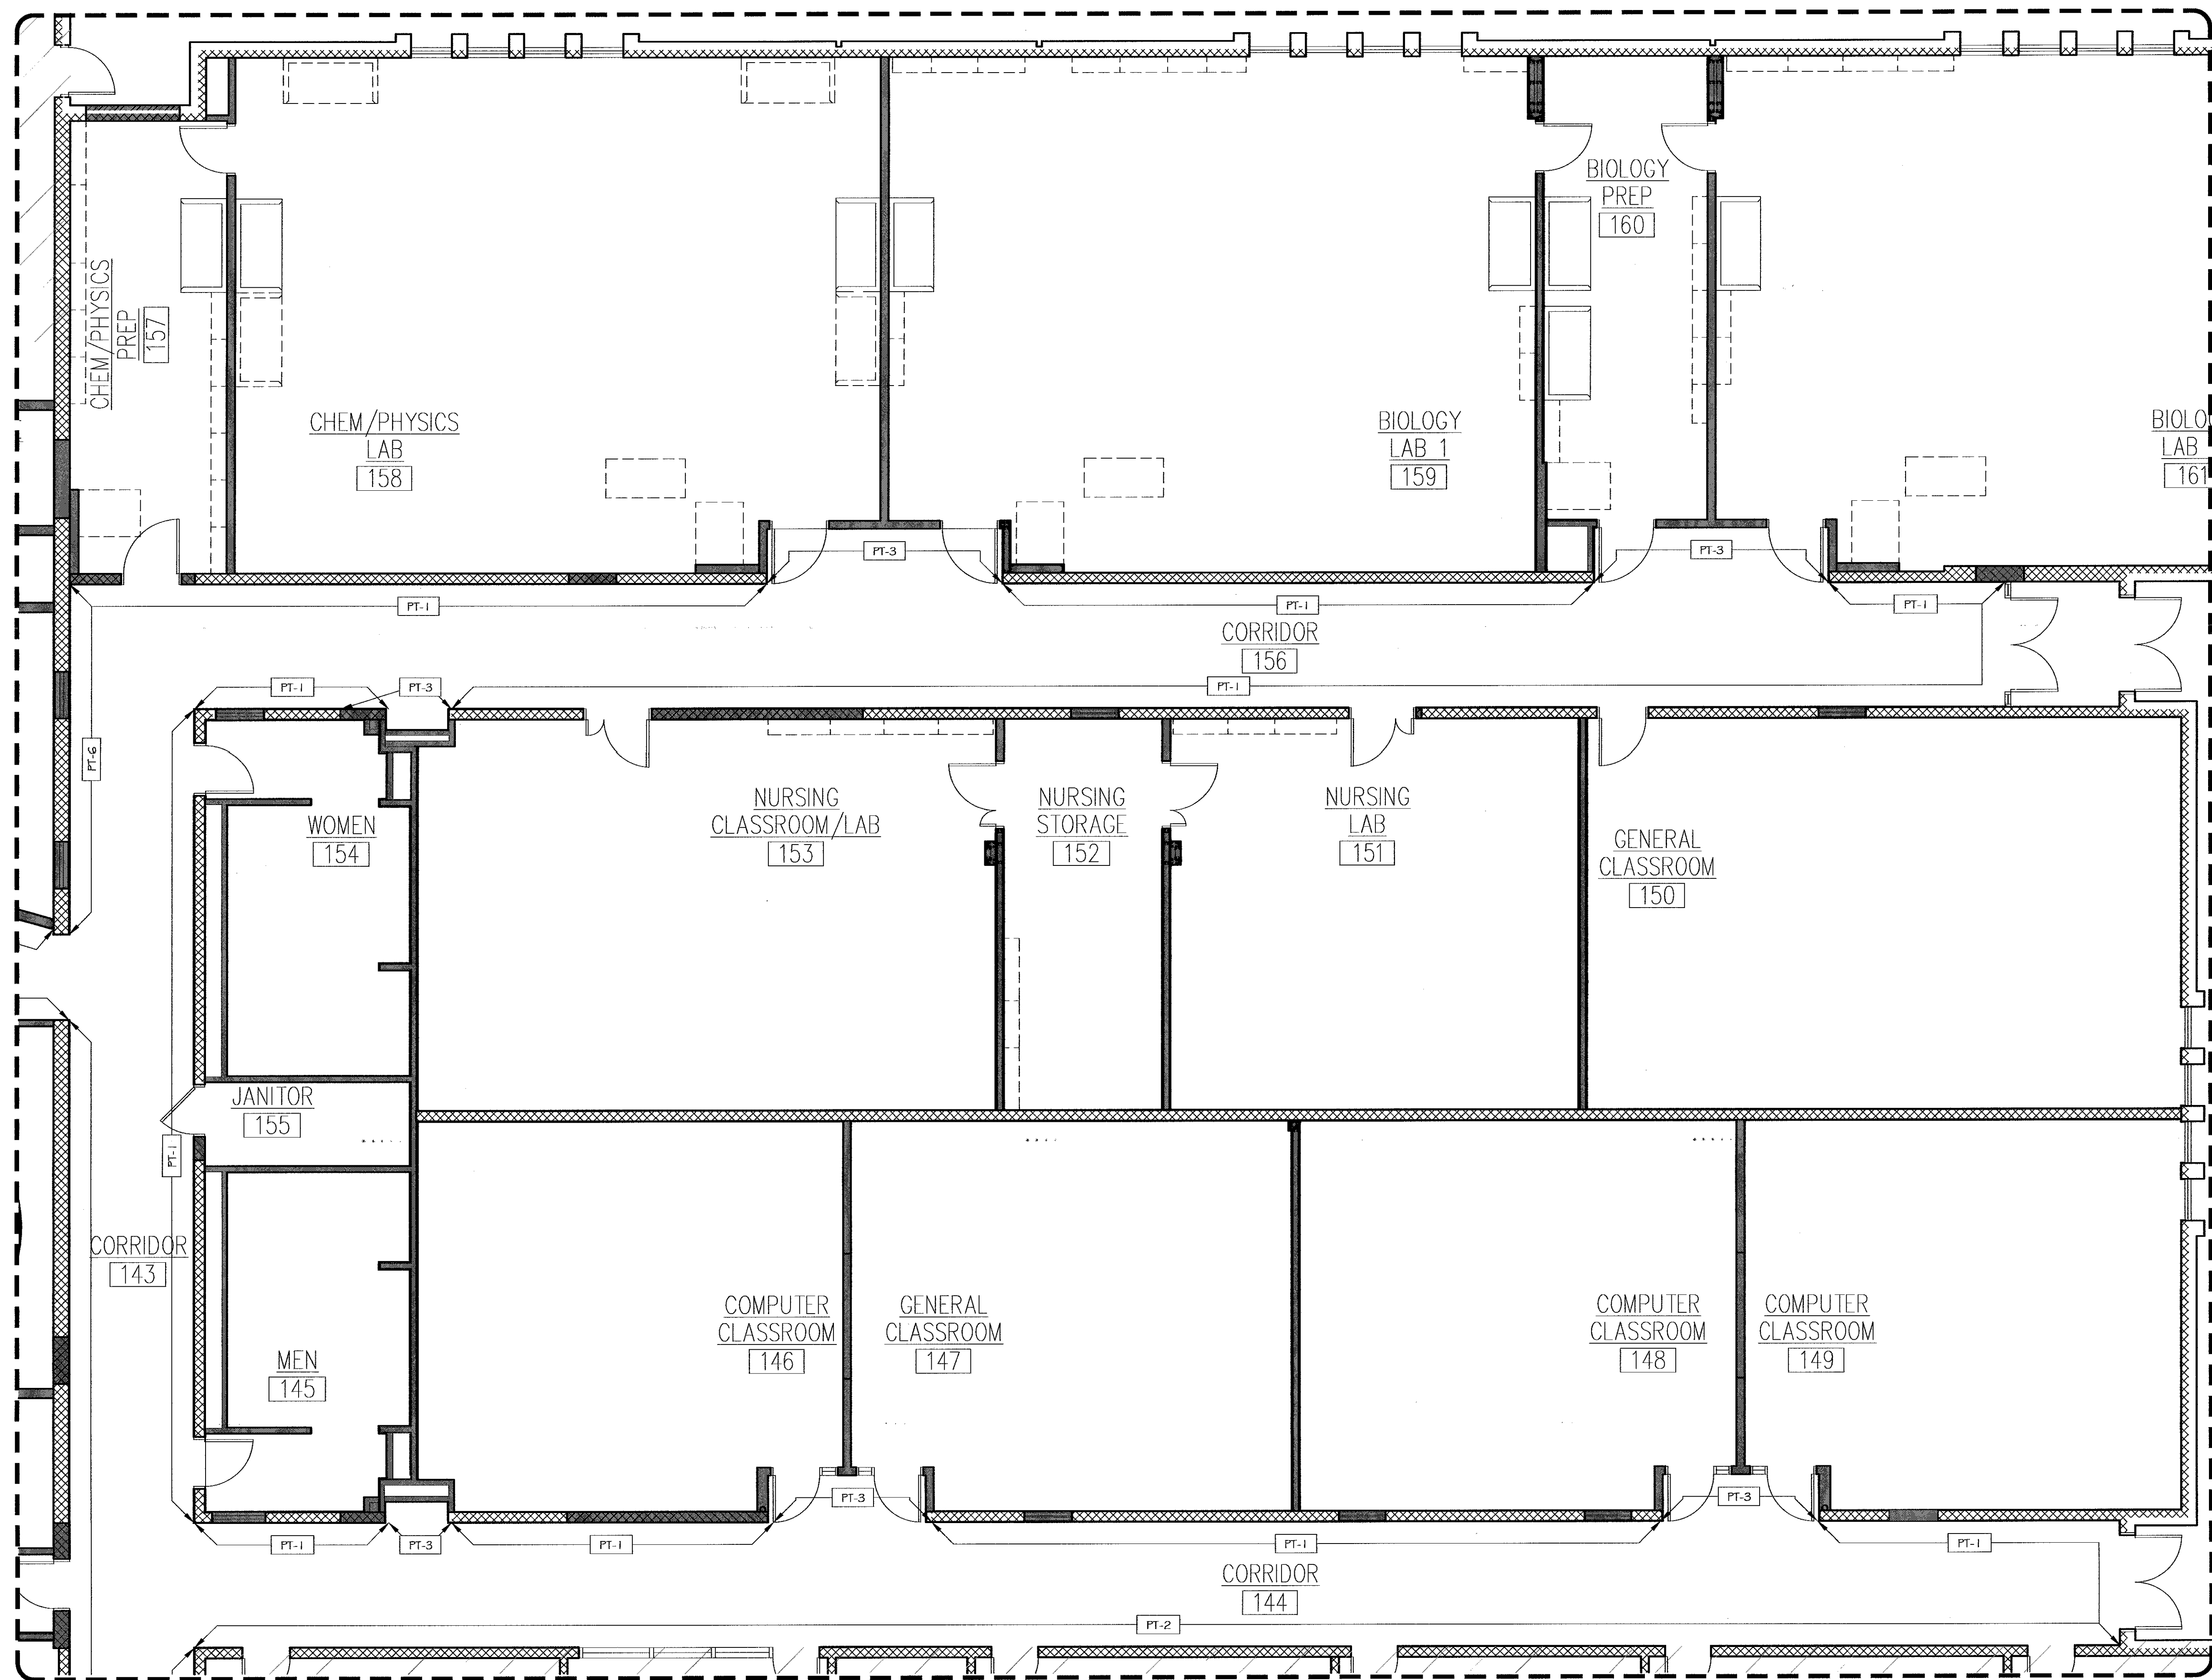


1 AREA D PAINT FINISH PLAN
ID2.3G ID2.9G SCALE: 3/16" = 1'-0"

NOTE: SEE FINISH SCHEDULE ON ID2.1 G FOR GENERAL PAINT LOCATIONS

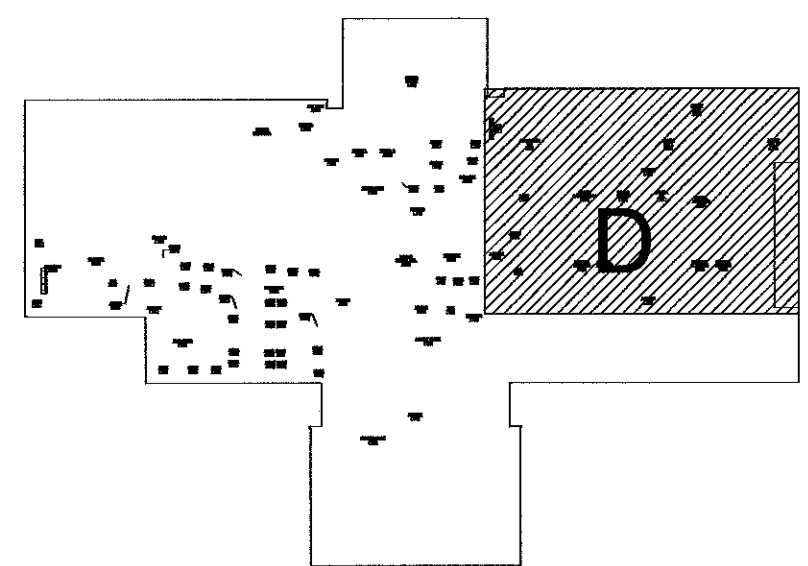

mbj ARCHITECTURE
A Professional Limited Company
GROVE PARK SQUARE
11637-B NUCKOLS ROAD
Richmond, Virginia 23059
☎ (804) 273-9811 fax: (804) 273-9843

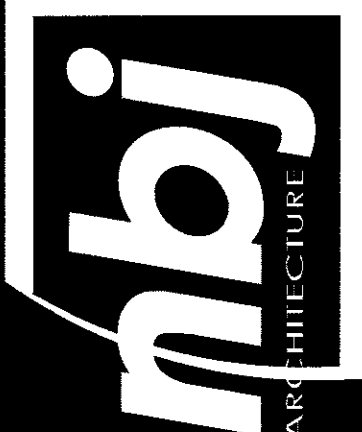

**RAPPAHANNOCK
COMMUNITY COLLEGE**
CAMPUS RENOVATIONS
WARSAW + GLENN, VIRGINIA
PC: 260-17712

GLENN CAMPUS
AREA D PAINT FINISH PLAN

Date: MAY. 11, 2010

REVISIONS

NO. DATE

KSA

Interior Design
Post Office Box 2150
Glen Allen, VA 23058
P: 804.227.0151
F: 804.227.0623
ksa@interiordesign.com

Sheet
ID2.9G

File Number
99004 - GLENN - SHI - CDS

